FilmL.A., Inc.
6255 W Sunset Blvd, 12th Floor
Hollywood, CA 90028
t: (213)977-8600 - f: (213)977-8601
www.filmla.com

Summary Information

Permit No: S00146413 **Type of Permit:** STILL **Release Date:** 12/19/2018

Production Company SMUGGLER INC

Insured Company Name SMUGGLER INC
Contact Phone No. 1 323-817-3300
Contact Phone No. 2
Fax 323-817-3332
Address 823 SEWARD STREET
HOLLYWOOD, California 90038

Production Title CAPSULE

Type of Production Commercial - Standard

Producer Alex Lisee

Director Guy Shelmerdine

1st AD n./a n/a

Production Manager Josh Lieberman

FilmL.A. Coordinator Sarah Neubauer

Location Manager Nick Morley
Primary Phone Mobile - 213-716-4298
Secondary Phone

Location Assistant n/a n/a
Primary Phone Mobile - 213-716-4298
Secondary Phone

Fees

Posting 300	$69.00
Posting 1800	$828.00
Notification Charge	$340.00
FILMLA NON-REFUNDABLE FILM APPLICATION FEE	$685.00
LA CITY FIRE SAFETY OFFICER	$595.00
LA CITY FIRE DEPARTMENT SPOT CHECK SURCHARGE	$85.00
LAUSD STANDARD DEPOSIT	$500.00
LAUSD USE FILMING REGULAR FEE	$3,500.00
LAUSD USE FILMING OVERTIME FEE	$140.00
LAUSD STANDARD CUSTODIAL FEES	$350.00
FILMLA MONITOR FEES	$256.00
FILMLA MONITOR FEES OVERTIME	$48.00

Total Permit Fee $7,396.00

Number of Locations 2

NOT A PERMIT

FilmL.A., Inc.
6255 W Sunset Blvd, 12th Floor
Hollywood, CA 90028
t: (213)977-8600 - f: (213)977-8601
www.filmla.com

Summary Information — Location

Permit Number	S00146413	**Location Manager**	Nick Morley
Production Company	SMUGGLER INC	Primary Phone	Mobile - 213-716-4298
Insured Company	SMUGGLER INC	Secondary Phone	
Production Title	CAPSULE		

Location Address 5231 Colfax Ave, Los Angeles, CA, 91601

Location Name NORTH HOLLYWOOD SENIOR HIGH SCHOOL

Location Type School

Location Description NORTH HOLLYWOOD SENIOR HIGH SCHOOL (LOS ANGELES UNIFIED SCHOOL DISTRICT)

Film Dates 12/20/2018 - 12/20/2018 12:00 - 20:00 1 day

Open or Closed to the Public Closed

Generic Conditions *LA CITY AND/OR LA COUNTY FIRE CHECKLIST ATTACHED TO FINAL PERMIT. THE PERMITTEE IS RESPONSIBLE FOR COMPLETING CHECKLIST PRIOR TO FILMING ACTIVITY AT THIS LOCATION. NON COMPLIANCE MAY RESULT IN ASSIGNMENT OF A FIRE OFFICER.
Community Survey Required
Must Maintain 5' Clearance on Sidewalks/Walkways
Must maintain local/emergency access
No cast or crew parking on area streets
No interference with merchant activity.
No interference with vehicular or pedestrian traffic
No Parking in handicap spaces at anytime.

Please see attached documents smuggler Nick Morley agent 2017.pdf
Colfax Ave btwn Weddington St & Magnolia Blvd WS curb - Smuggler.pdf

Equipment on Location

Type	Quantity
5 or 10 ton trucks	5
Cast/Crew vehicles	80
Catering Truck	1
Cube Trucks	5
Generator	1
Motor Homes	1
Vans	4

Personnel on Location

Type	Quantity
Cast	10
Crew	70
Off-Duty/Retired LAPD Officer(s)	2
Spot Check	1

Filming Activities Equipment on sidewalk, in curb lane & across street; Exterior establishing shots;

NOT A PERMIT

FilmL.A., Inc.
6255 W Sunset Blvd, 12th Floor
Hollywood, CA 90028
t: (213)977-8600 - f: (213)977-8601
www.filmla.com

Summary Information — Location

Permit Number	S00146413	**Location Manager**	Nick Morley
Production Company	SMUGGLER INC	Primary Phone	Mobile - 213-716-4298
Insured Company	SMUGGLER INC	Secondary Phone	
Production Title	CAPSULE		

Interior and exterior dialogue;

Jurisdiction **Political:** Los Angeles City - Council District 02 **Police:** Los Angeles Police Department **Fire:** Los Angeles City

Thomas Guide **Page:** 562 **Grid:** H2

Approvals

FILML.A. SCHOOLS	Josh Elwell
LOS ANGELES CITY POLICE DEPARTMENT	Gabriel Aleman
FILML.A. MONITORS	Adam Meyer Approver
FILML.A. CLOSURES	Adrian Fayad
LOS ANGELES CITY DEPARTMENT OF PUBLIC WORKS	Cairo Hunter

Coordinator Note spot check approved for filming, base camp and crew parking 12/11 per inspector Hudson

Coordinator Note SPOT CHECK APPROVED PER INSPECTOR ANERSON PRODUCTION HAS STATED ON THEIR NEW SUBMITTAL, THAT THE F/A SYSTEM WILL NOT BE BYPASSED. 12/13

Parking

Base Camp
Location Type : Filming Location

Crew Parking
Location Type : Filming Location

Posting "No Parking" signs N/S MAGNOLIA FROM COLFAX AVENUE TO 250 FEET WEST OF MORELLA AVENUE

Approximate Footage 1501 - 1800 **Log Number** 226462

Date(s) 12/20/2018 to 12/20/2018 **Time(s)** 00:00 to 00:00

NOT A PERMIT

FilmL.A., Inc.
6255 W Sunset Blvd, 12th Floor
Hollywood, CA 90028
t: (213)977-8600 - f: (213)977-8601
www.filmla.com

Summary Information — Location

Permit Number	S00146413	**Location Manager**	Nick Morley
Production Company	SMUGGLER INC	Primary Phone	Mobile - 213-716-4298
Insured Company	SMUGGLER INC	Secondary Phone	
Production Title	CAPSULE		

Location Address 5550 Hollywood Blvd, Los Angeles, CA, 90028

Location Type Apartment Building

Film Dates 12/20/2018 - 12/20/2018 09:00 - 15:00 1 day

Open or Closed to the Public Closed

Generic Conditions

*LAFD UFSO: Company must contact FilmL.A. for extension of the Uniformed Fire Safety Officers' hours. During normal business hours, UFSO must also inform the LAFD Film desk of the extension.
Community Survey Required
Equipment staging and vehicles may park on one side of the street only.
Must Maintain 5' Clearance on Sidewalks/Walkways
Must maintain local/emergency access
No cast or crew parking on area streets
No interference with merchant activity.
No interference with vehicular traffic
No Parking in handicap spaces at anytime.
Number of uniformed officers listed on the permit is a minimum requirement. Permittee remains responsible for deploying a sufficient number of uniformed officers to provide traffic and crowd control to ensure the safety of the film crew and the public.
Traffic control must be done in accordance w/MUTCD
Traffic Officers Required
Uniformed officers shall have a copy of the film permit in their possession and are required to confirm that all traffic control signage devices are in place.

Equipment on Location

Type	Quantity
5 or 10 ton trucks	5
Cast/Crew vehicles	80
Catering Truck	1
Cube Trucks	5
Generator	1
Motor Homes	1
Vans	4

Personnel on Location

Type	Quantity
Cast	10
Crew	70
LA City UFSO assigned	44223
Off-Duty/Retired LAPD Officer(s)	1
Spot Check	1

Filming Activities Equipment on sidewalk, in curb lane & across street; Exterior establishing shots;

NOT A PERMIT

FilmL.A., Inc.
6255 W Sunset Blvd, 12th Floor
Hollywood, CA 90028
t: (213)977-8600 - f: (213)977-8601
www.filmla.com

Summary Information — Location

Permit Number	S00146413	**Location Manager**	Nick Morley
Production Company	SMUGGLER INC	Primary Phone	Mobile - 213-716-4298
Insured Company	SMUGGLER INC	Secondary Phone	
Production Title	CAPSULE		

Interior and exterior dialogue; Intermittent pedestrian control; BUILDING GYM;

Jurisdiction **Political:** Los Angeles City - Council District 13 **Police:** Los Angeles Police Department **Fire:** Los Angeles City

Thomas Guide **Page:** 593 **Grid:** H4

Approvals LOS ANGELES CITY POLICE DEPARTMENT — Gabriel Aleman
LOS ANGELES CITY FIRE DEPARTMENT - FILM UNIT — Kanisha Leonard

Coordinator Note SPOT CHECK APPROVED PER INSPECTOR OWENS 12/14

Parking

Base Camp
Location Type : Filming Location

Crew Parking
Location Type : Other Location
1711 N Van Ness Ave, Los Angeles, CA, 90028

Posting "No Parking" signs S/S HOLLYWOOD BLVD BETWEEN GRAMERCY PLACE AND WESTERN AVENUE
B/S SAINT ANDREWS PLACE BETWEEN HOLLYWOOD AND CARLTON WAY

Approximate Footage 1501 - 1800 **Log Number** 226745

Date(s) 12/20/2018 to 12/20/2018 **Time(s)** 00:00 to 00:00

Posting "No Parking" signs N/S HOLLYWOOD BLVD FROM ST ANDREWS PLACE TO GARFIELD PLACE
PICTURE CLEARANCE ONLY

Approximate Footage 0 - 300 **Log Number** 226916

Date(s) 12/20/2018 to 12/20/2018 **Time(s)** 07:00 to 22:00

NOT A PERMIT

Appointment of Film Permits Unlimited, Inc.
As Authorized Agent and representative

I certify that I am a representative of Smuggler ("Principal") and am authorized to enter into binding contractual agreements on it's behalf. I further certify that I am authorizes by Principal to appoint other representatives and agents for Principal and to give such representatives and agents authority to enter into and bind Principal to agreements relating to the issuance of and compliance with location film (e.g. theatrical, television, commercial and other motion picture filming) and still photographic permits, including the permits themselves and any riders to such permits. Acting on behalf of Principal in my capacity as its authorized representative, I appoint Film Permits Unlimited, Inc. and it's employees and agents ("FPU") as Principal's authorized representatives and agents to apply for location film (e.g. theatrical, television, commercial and other motion picture filming) and still photographic permits on behalf of Principal through Film LA, Inc., any city and county, or through any other jurisdiction: to negotiate, discuss, accept, modify, agree to and bind Principal to the terms and conditions of such permits (including all restrictions and /or community guidelines applicable to any such permit): and to execute such permits on behalf of Principal. Principal understands, acknowledges and agrees that it (and/or its insurer) remains responsible and liable for all obligations imposed by or incidental to any permit or rider issued to Principal signed by an employee or agent of (including any coordinator, runner or messenger used by) FPU. Principal further agrees to comply with the terms and conditions of any such permits and hereby appoints FPU as an authorized representative to facilitate compliance with such terms and conditions following issuance of any such permits and to enter into agreements for Principal with respect thereto. Any person, agency, entity, or organization (including Film LA, Inc. and any city county or other jurisdiction) may rely upon this appointment and need not obtain further authorization for any act described herein. An original or faxed copy of this appointment shall be sufficient, and may be treated as an original for all purposes. The appointment may be revoked by Principal at any time in writing, but in any case, shall expire one (1) year from the date of execution set forth below.

I declare under penalty of perjury under the laws of the State of California that I am authorized to appoint FPU as agent for Principal, and based upon that authority I hereby appoint FPU as Principal's agent as set forth herein.

Dated: 11-28-2017

Nick Morley / Smuggler
Name of Principal

By:
Representative's Signature

Nick Morley
Print Representative's Name

Location Manager
Representative's title

1715 N Gower St.
CA CA 90029
Principal's Address

213. 716. 4298
Principal's Telephone

Film Permits Unlimited, Inc.
Phone (818) 347-9929
Fax (818) 347-9784

Please sign and fax back
Principal = Name of Company

NO PERMIT

Permit #S00146413

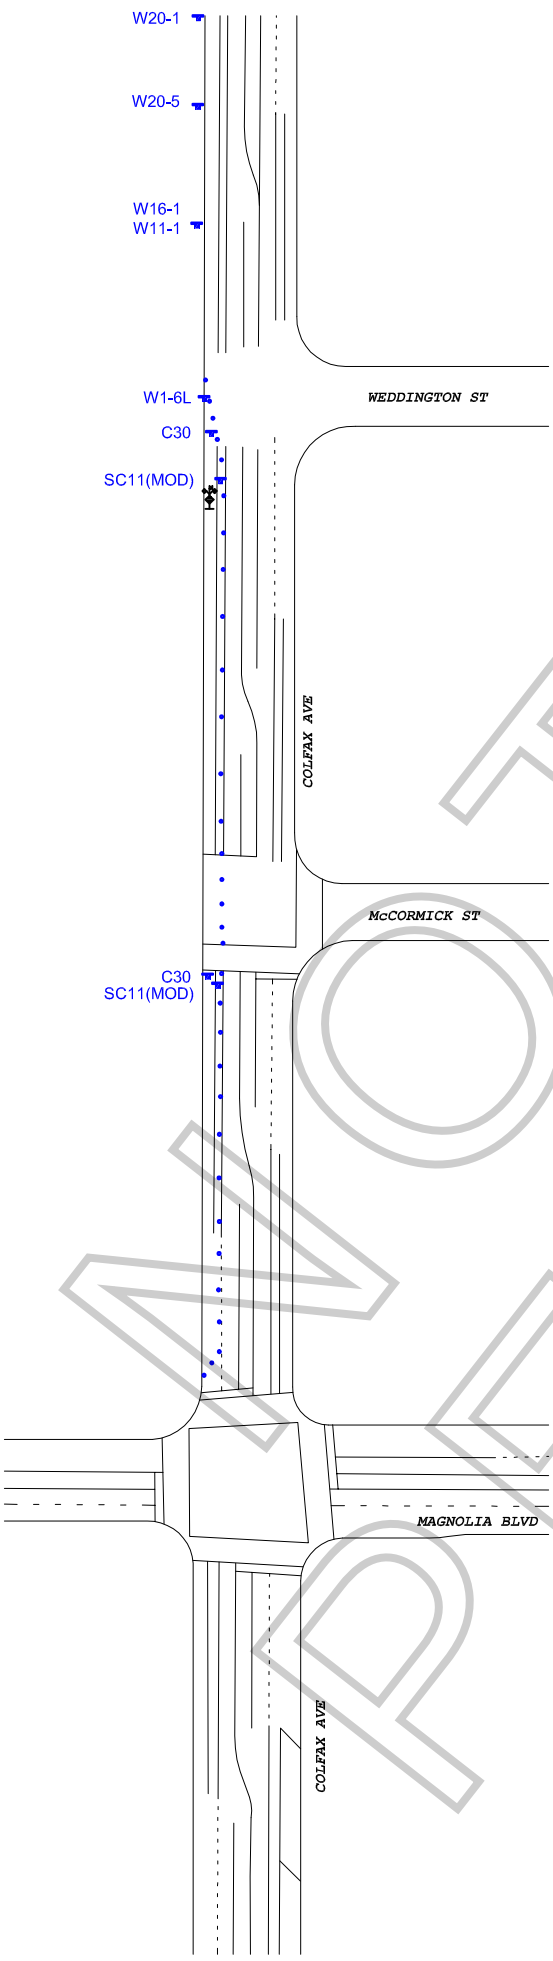

Ⓢ TRAFFIC SIGNAL

● TRAFFIC CONE

TYPE I W/ SIGN

FLASHING ARROW SIGN (FAS)

ALL TRAFFIC CONTROL WILL BE INSTALLED TO MEET OR EXCEED THE LATEST CA-MUTCD MINIMUM REQUIREMENTS

N

WORK ZONE TRAFFIC CONTROL PLAN
GENERAL NOTES

1. DATE/TIME: 12-20-18 FROM 04:00 HOURS TO 20:00 HOURS.

2. ALL SIGNING, STRIPING, AND TRAFFIC CONTROL DEVICES SHALL CONFORM TO THE (CURRENT) STATE OF CALIFORNIA DEPARTMENT OF TRANSPORTATION (CALTRANS) STANDARD PLANS AND STANDARD SPECIFICATIONS , CALIFORNIA MUTCD, AND ANY ADDENDUMS THERETO, AND AS SHOWN ON THESE PLANS, SYMBOLS AND ABBREVIATIONS USED ARE SHOWN ON CALTRANS STANDARD PLANS.
3. THERE WILL BE NO INTERFERENCE WITH TRAFFIC SIGNALS OR CROSSWALKS.
4. CONES WILL BE 28" MINIMUM HEIGHT AND HAVE REFLECTORIZED SLEEVES FOR NIGHT WORK.
5. POLICE WILL DIRECT TRAFFIC IF NECESSARY.

NOT A PERMIT

TCP FOR:	SMUGGLER: "CAPSULE JOB"
LOCATION:	W/S CURB AND BIKE LANE OF COLFAX AVE FROM WEDDINGTON ST TO MAGNOLIA BLVD NORTH HOLLYWOOD, CALIFORNIA
CONTACT:	JOHN WHEELER OFFICE# 818.347.9929
	JCL TRAFFIC SERVICES (213) 622-9775 C31-CA Lic # 805357
DATE / REVISIONS	DRAFTER: MARIO MENJIVAR
	SCALE: N.T.S.
	FILM LA: SN